




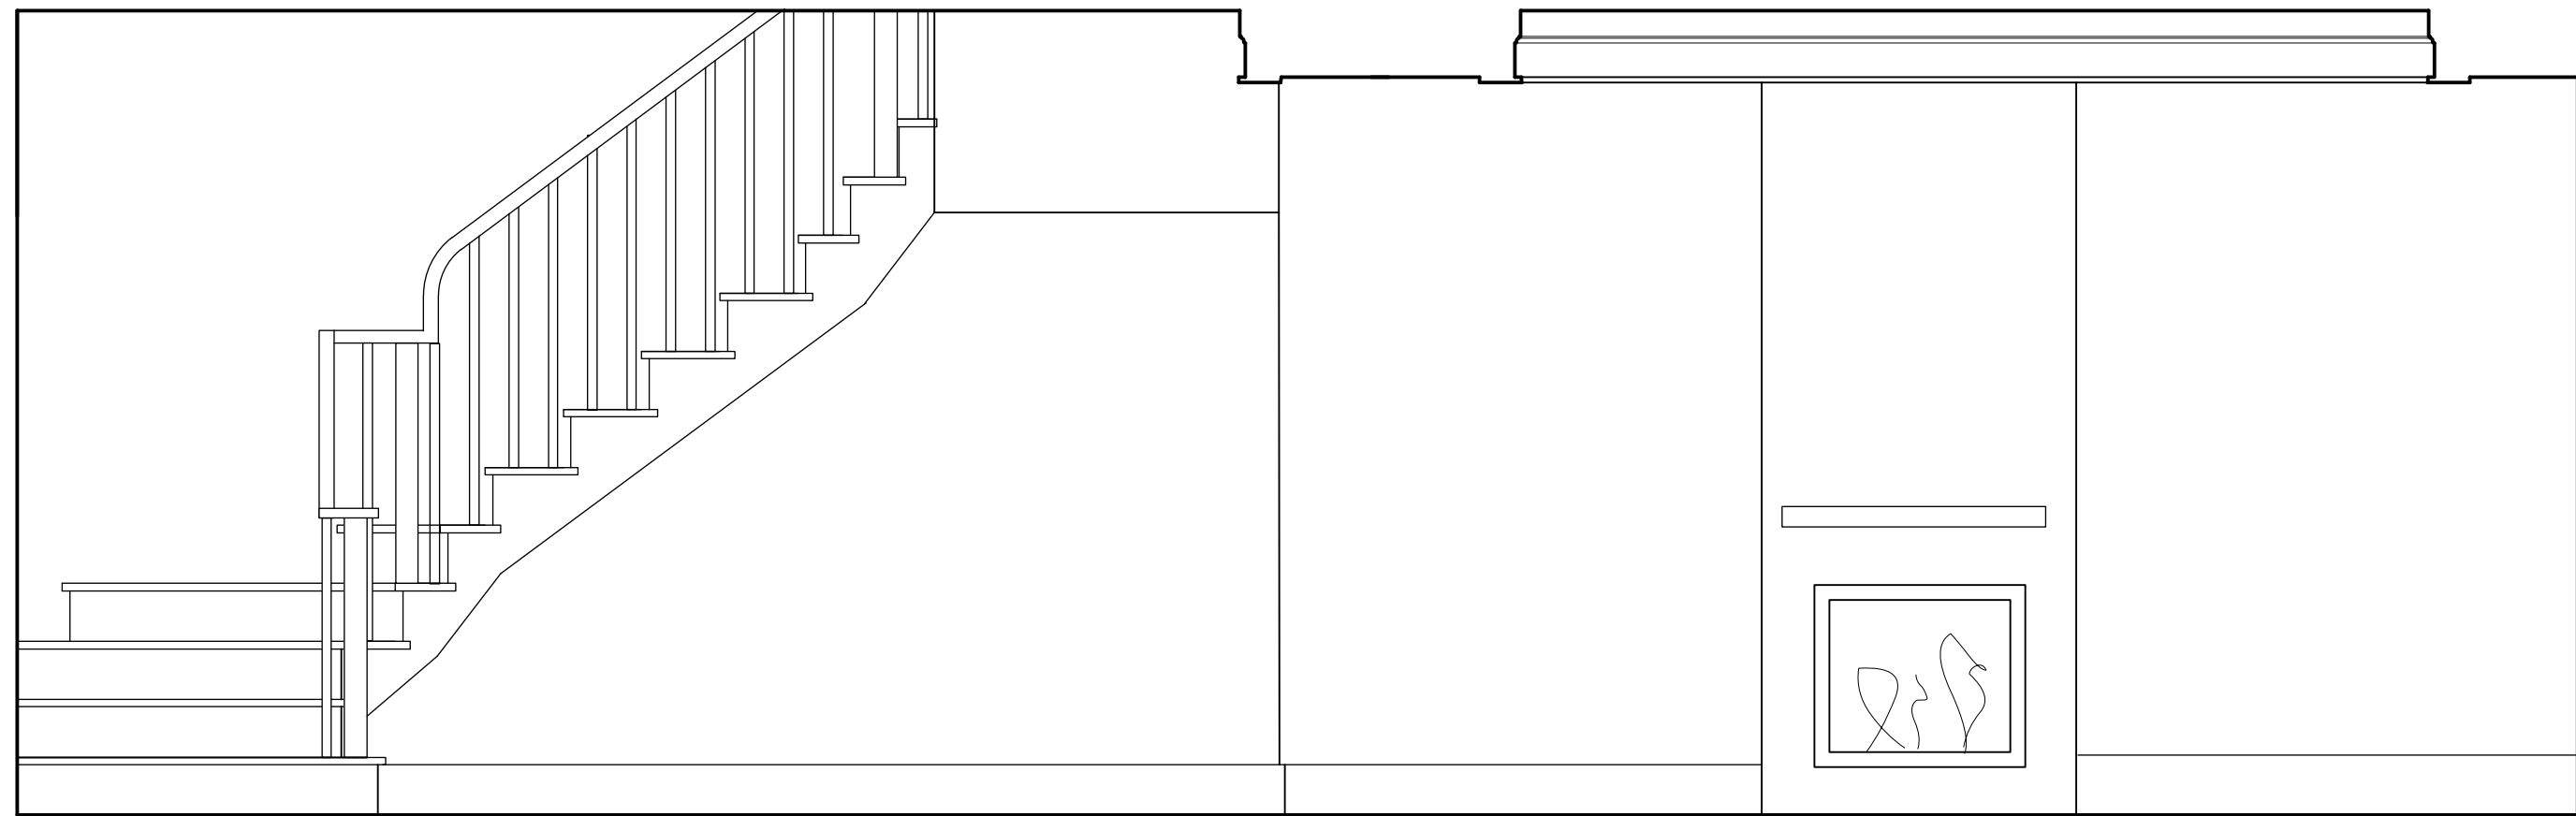


1 INTERIOR ELEVATION
SCALE= 1/4" = 1'-0"

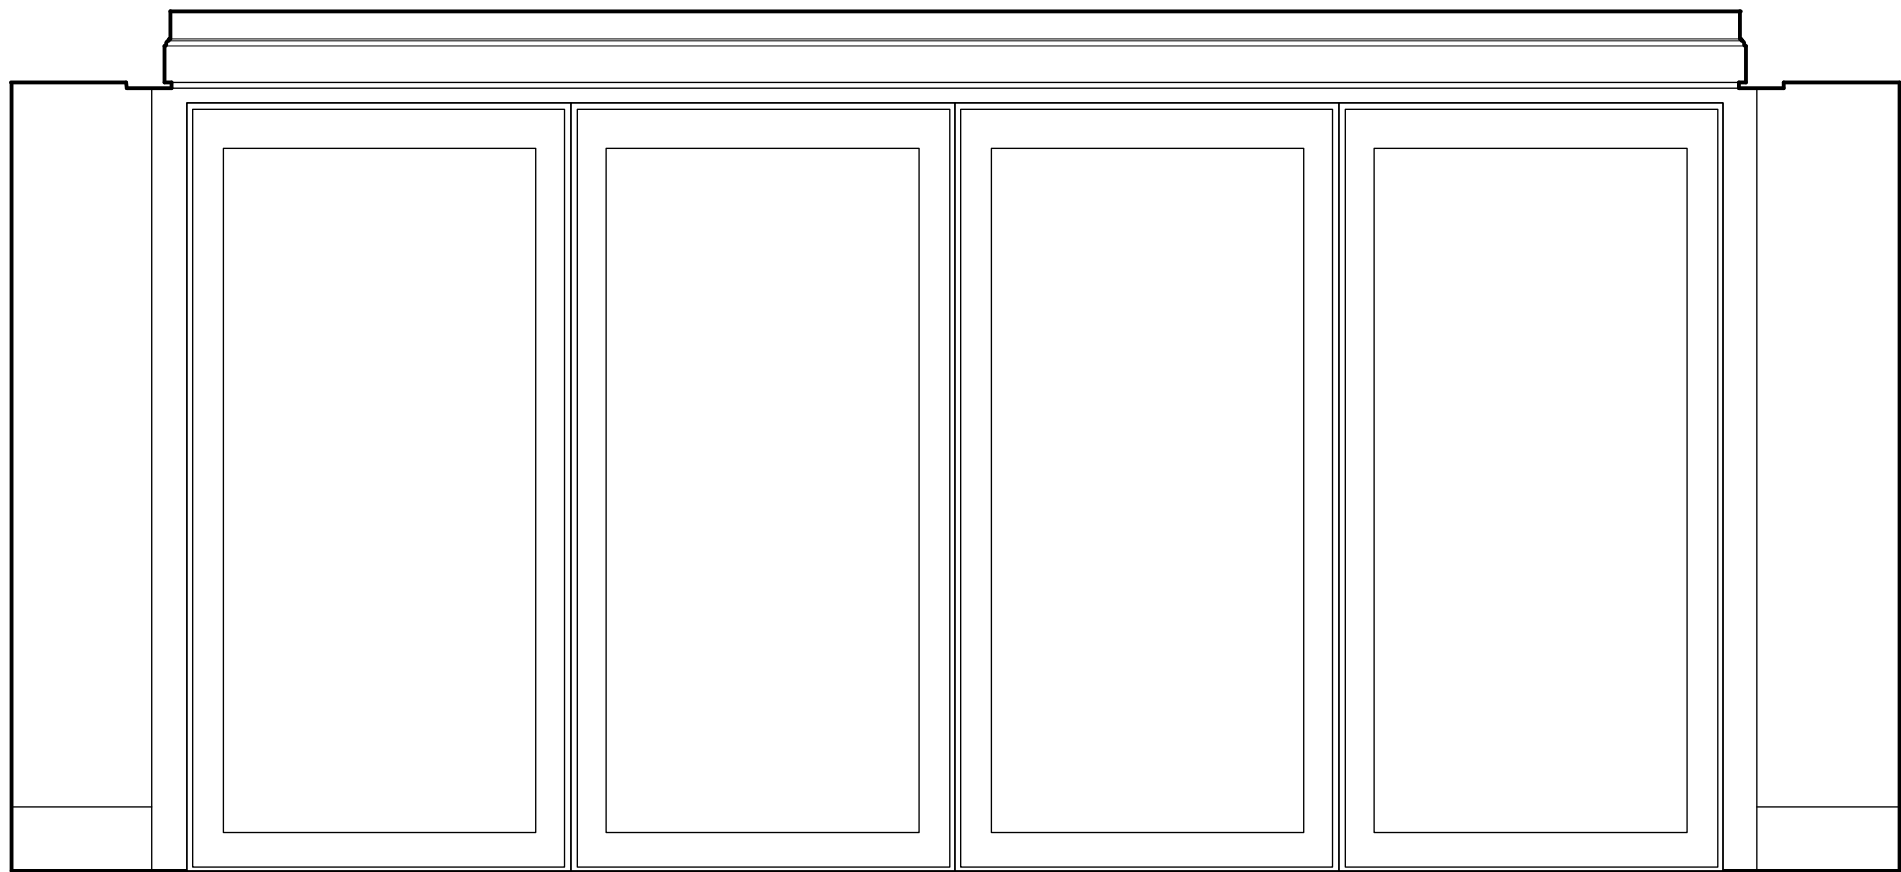


2 INTERIOR ELEVATION
SCALE= 1/4" = 1'-0"

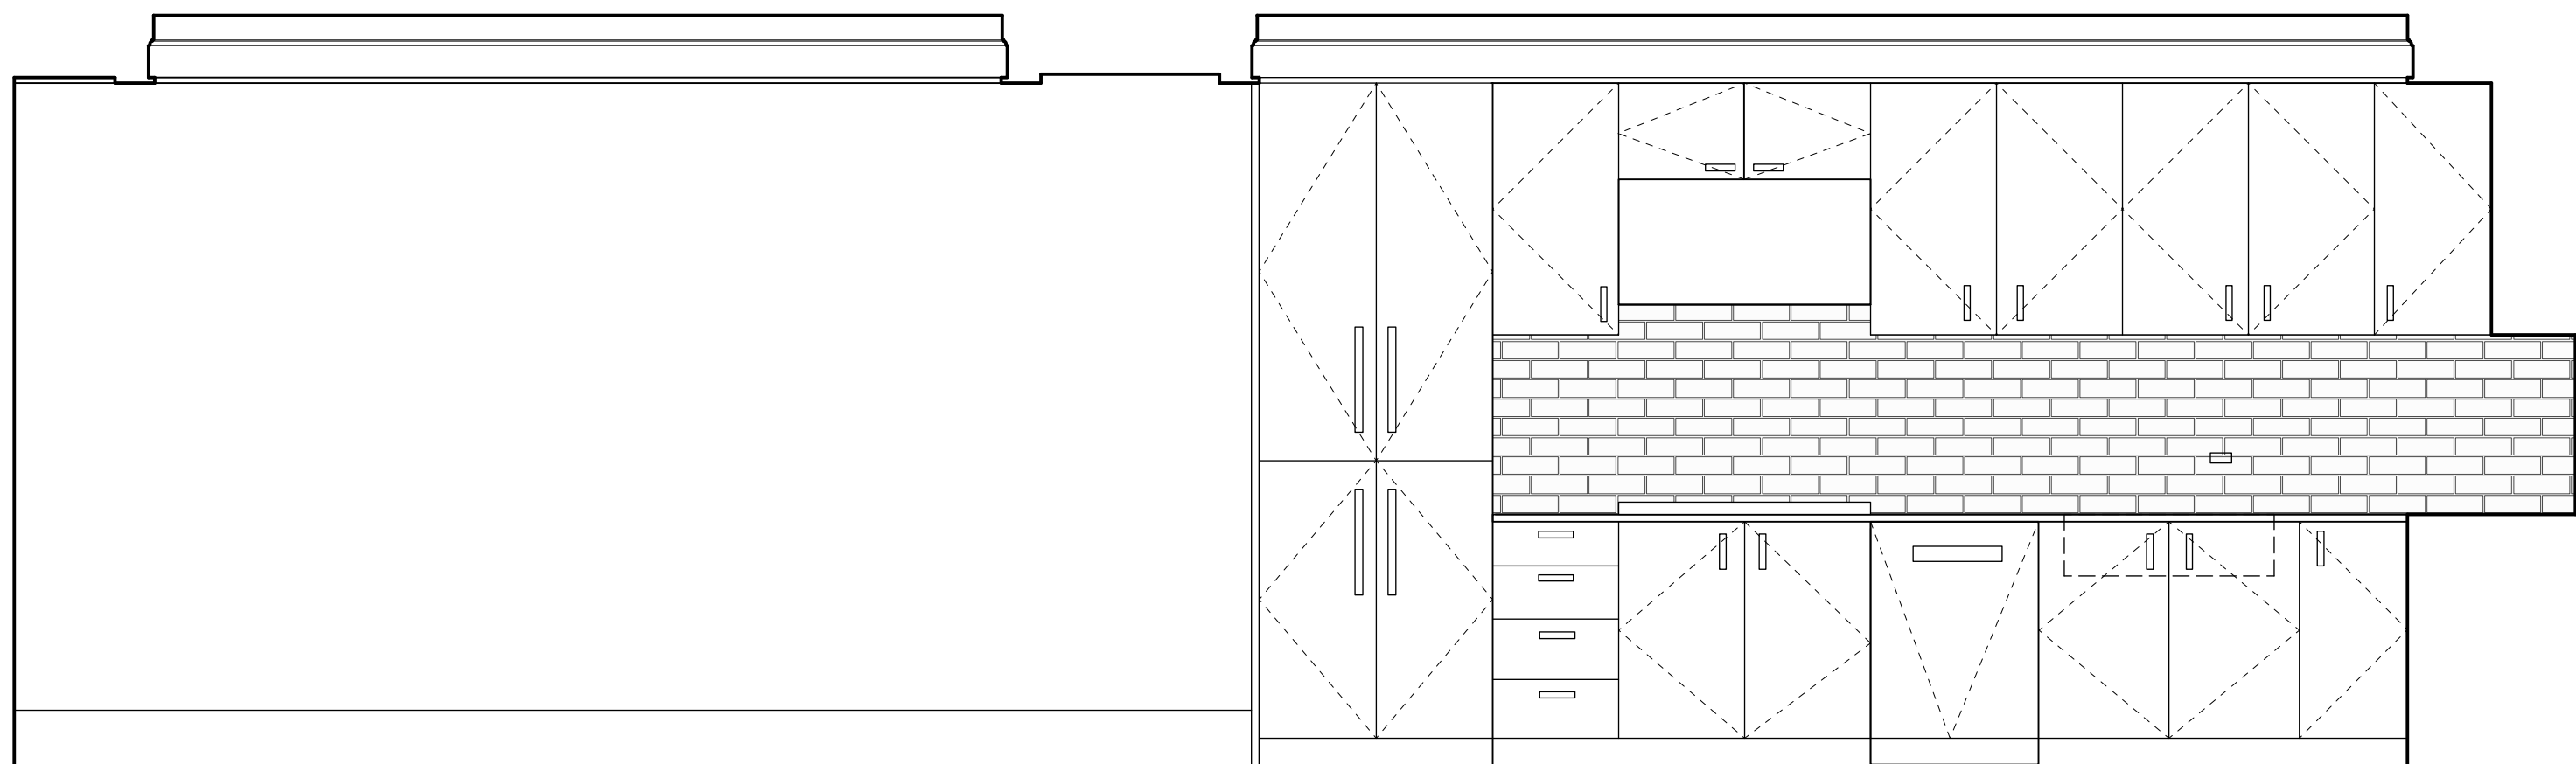

3 INTERIOR ELEVATION
SCALE= 1/4" = 1'-0"

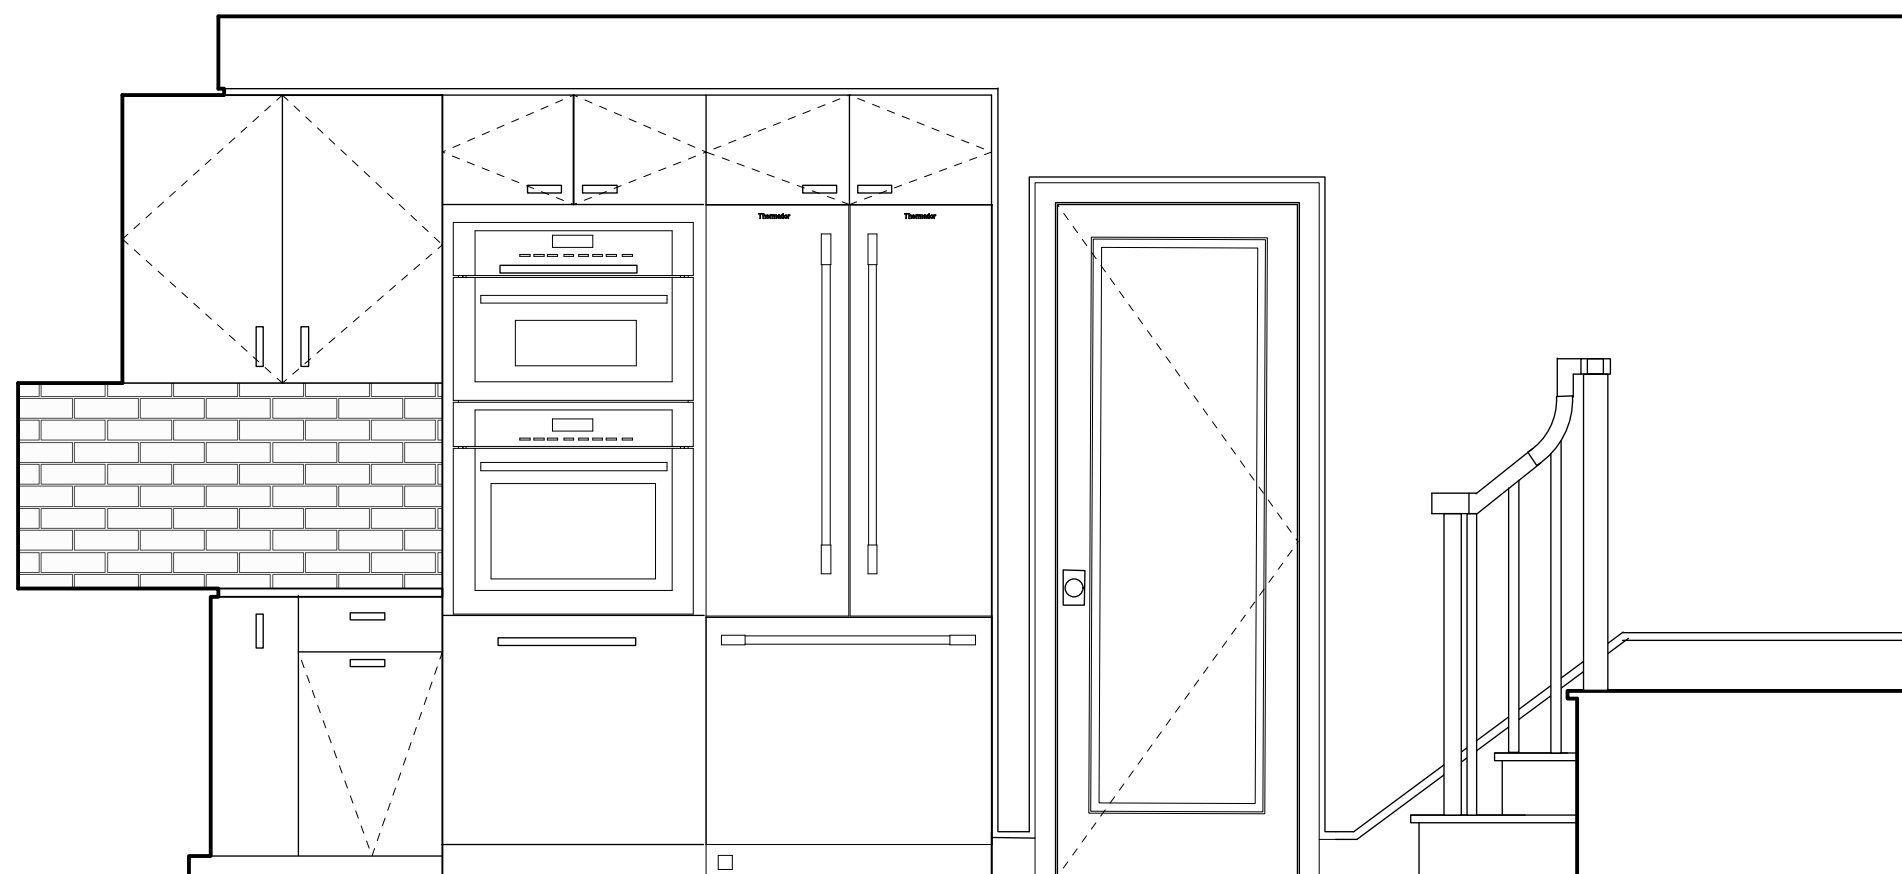

4 INTERIOR ELEVATION
SCALE= 1/4" = 1'-0"

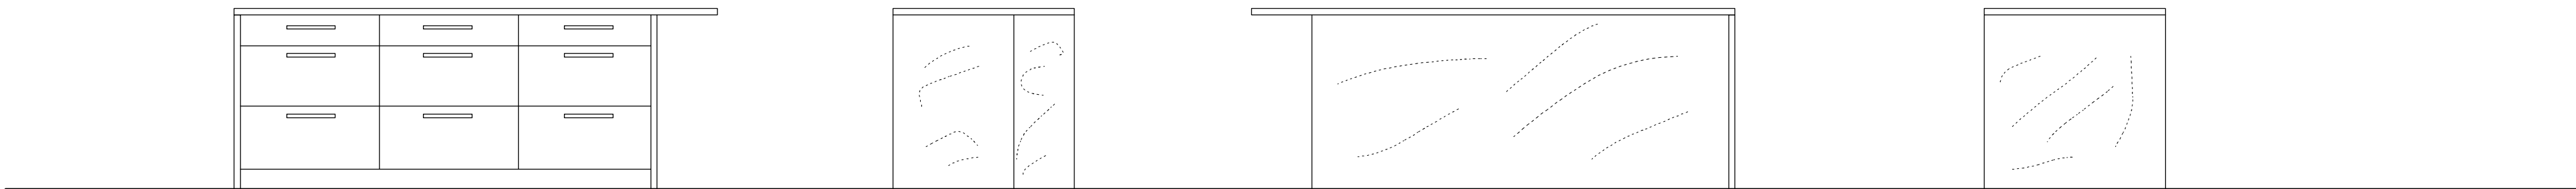

5 INTERIOR ELEVATION
SCALE= 1/4" = 1'-0"

aca ANDREW
CROCKER
ARCHITECT

13 Elm Street
Manchester, MA 01944
tel: 978-526-0154
crockerarch.com

ISABELLA CONDOS
20 ISABELLA STREET
BOSTON, MA 02116

EL-01

INTERIOR ELEVATIONS

DATE: 10-13-16

REVISIONS:

SCALE: 1/4" = 1'-0"