


NUMERO DE ENTERO 000228216036

NOTAS:


LEVANTAMIENTO POLAR: METODO USADO POLIGONAL ABIERTA
ERRORES ESTIMADOS: ANGULAR: 00°01' LINEAL: 0.01m
LINDEROS EXISTENTES.

PARA RECTIFICAR AREA

MODIFICA AL PLANO P-984943-1998

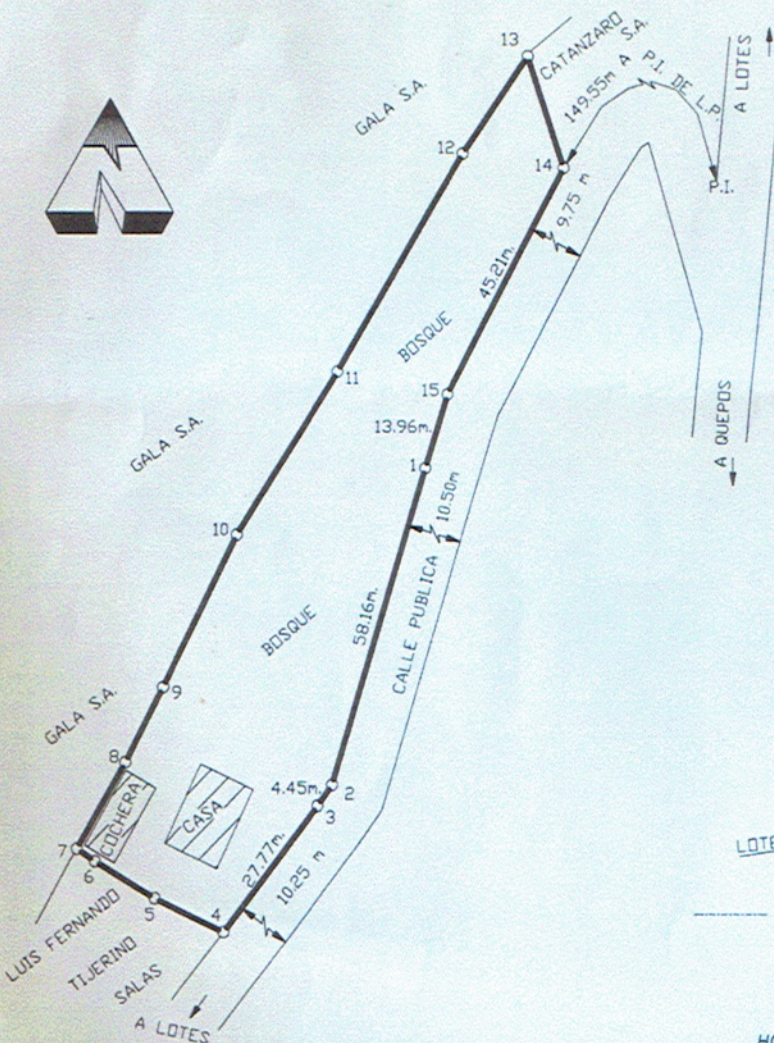

LINEA	AZIMUT	DISTANCIA
1-2	196°33'	58.16m
2-3	215°28'	4.45m
3-4	217°38'	27.77m
4-5	295°17'	13.84m
5-6	300°56'	12.62m
6-7	304°00'	3.91m
7-8	30°15'	17.45m
8-9	27°05'	14.72m
9-10	25°54'	29.78m
10-11	31°46'	34.25m
11-12	31°00'	44.59m
12-13	34°35'	20.96m
13-14	161°20'	20.62m
14-15	208°05'	45.21m
15-1	196°49'	13.96m

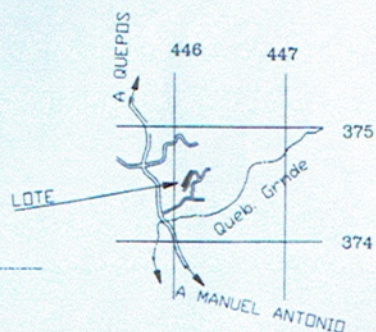

UBICACION

HOJA QUEPOS

ESCALA 1: 50000

PROTOCOLO:
TOMO: 20104

FOLIO: 060

ES PARTE DEL FOLIO REAL No: 6107414-001-002-003-004-005

AREA SEGUN REGISTRO:

3967.412m

SITUADO EN: MANUEL ANTONIO

DISTRITO: 01 QUEPOS

CANTON: 06 AGUIRRE

PROVINCIA: 06 PUNTARENAS

ESCALA:

1: 1000

FECHA:

NOVIEMBRE -- 2010

AREA:

3965 m²

Scanned by CamScanner