

NOTES:  
1. ALL RIGHTS-OF-WAY 60 FEET  
2. ALL INTERSECTION RADII ARE 25 FEET  
3. IRON PIPES SET AT ALL LOT CORNERS

CENTERLINE CURVE DATA

| Δ  | R            | L       | CHORD   | T       | Δ               | R       | L        | CHORD | T |
|----|--------------|---------|---------|---------|-----------------|---------|----------|-------|---|
| 01 | 49° 08' 54"  | 400.00' | 343.08' | 182.89' | N 24° 20' 21" W | 352.66' | (FUTURE) |       |   |
| 02 | 115° 47' 36" | 400.00' | 808.39' | 687.57' | N 50° 01' 44" E | 677.61' |          |       |   |
| 03 | 88° 40' 54"  | 250.00' | 386.94' | 244.31' | S 40° 25' 31" E | 349.46' | (FUTURE) |       |   |
| 04 | 11° 50' 29"  | 250.00' | 85.12'  | 42.98'  | N 08° 04' 32" W | 84.71'  |          |       |   |
| 05 | 62° 06' 14"  | 850.00' | 579.67' | 210.81' | S 06° 22' 54" E | 84.25'  |          |       |   |

LEGEND

- EXISTING IRON PIPE
- EXISTING CONCRETE MONUMENT

REFERENCES

- 1. D.B. 3354 1983
- 2. BOUNDARY DATA TAKEN FROM SURVEY BY J.R. BARNES, TITLED W. J. BARNES PROPERTY, APRIL 24, 1984

I, CHARLES W. RUSHION, certify that this map is correct in every respect, to the best of my knowledge, and was prepared from an actual survey made under my supervision; that the ratio of precision as calculated by latitudes and departures is 1/10,000; that the lines not surveyed are shown as broken lines plotted from deed information; and that this map was prepared in accordance with G.S. 47-30 as amended.

Witness my Hand and Seal this 31st day of OCT. 1984.

Charles W. Rushion  
Registered Land Surveyor L-2765

State of North Carolina  
County of Wake

I, SANDY WADE, a Notary Public of Wake County, do hereby certify that Charles W. Rushion personally appeared before me this day and acknowledged the due execution of the foregoing map.

Witness my Hand and Official Seal this 31st day of OCT. 1984.

Sandy Wade  
Notary Public  
My commission expires 10-22-89





NORTH CAROLINA - WAKE COUNTY

The foregoing certificate of Sandy Wade  
Notary (y) (ies) (are) certified to be correct. This instrument was presented for registration and recorded in this office.  
This 13 day of Dec. 1984 at 11:00 o'clock A.M.

Kenneth C. Wilkins, Register of Deeds  
By Allegan C. Smith  
Deputy Register of Deeds

RECORDED IN BOOK OF MAPS 1984, PAGE 184D, WAKE COUNTY.

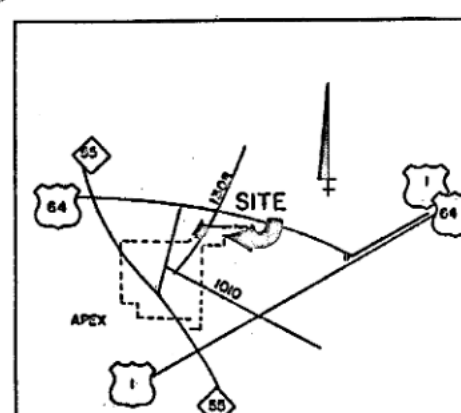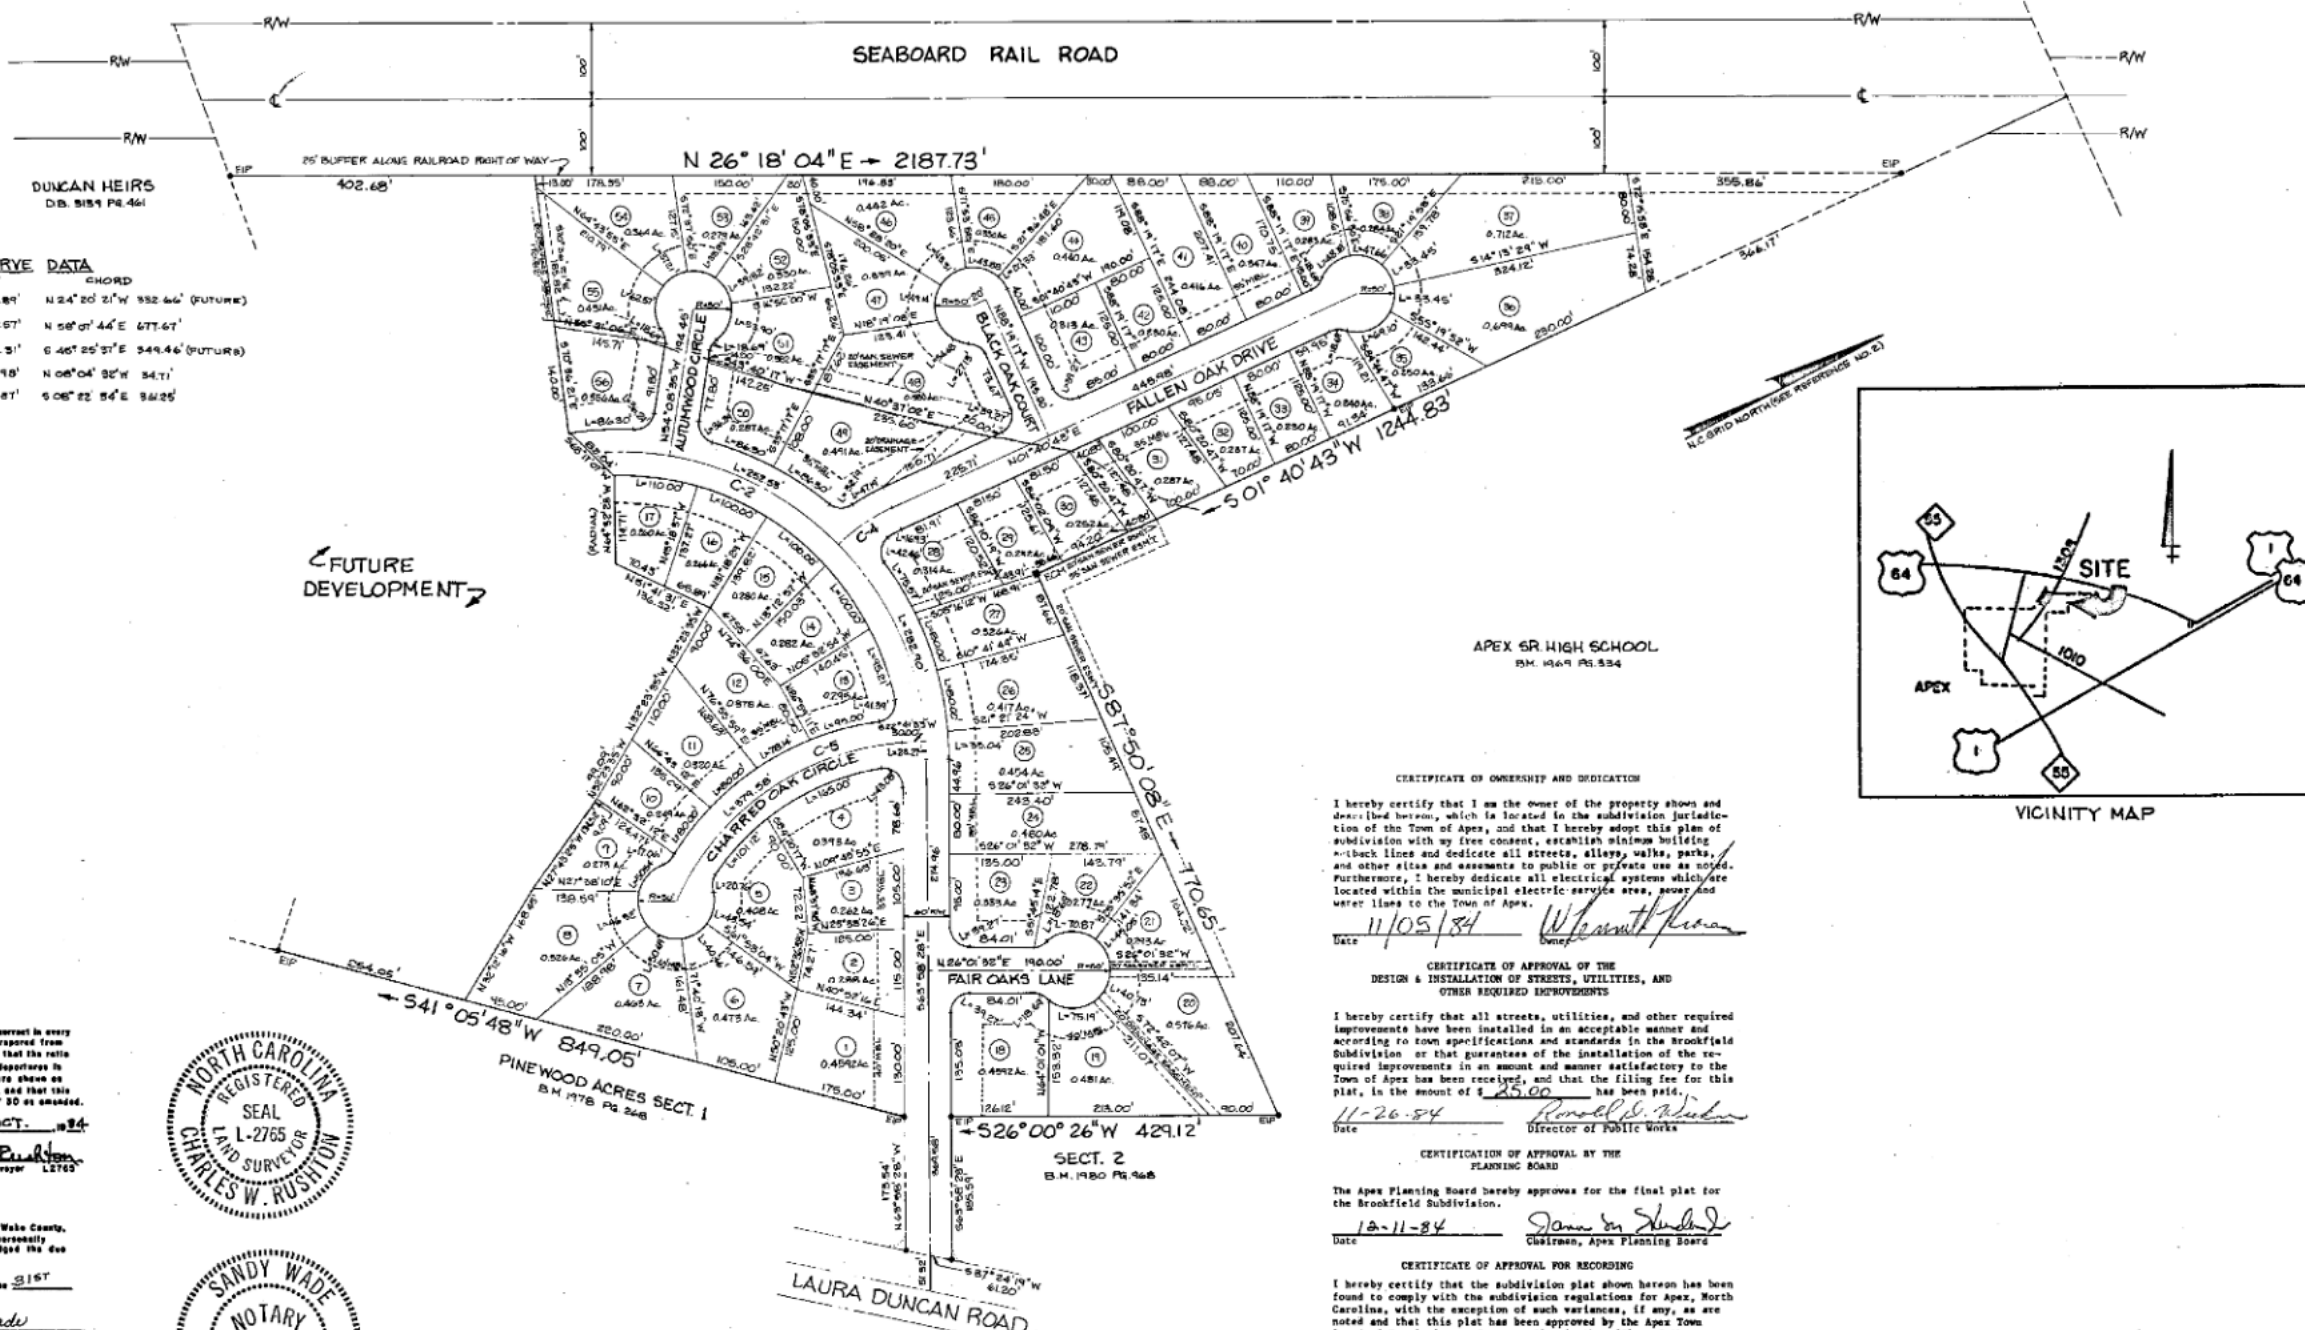

CERTIFICATE OF OWNERSHIP AND DEDICATION  
I hereby certify that I am the owner of the property shown and described herein, which is located in the subdivision jurisdiction of the Town of Apex, and that I hereby adopt this plan of subdivision with my free consent, establish minimum building setback lines and dedicate all streets, alleys, walks, parks, and other sites and easements to public or private use as noted. Furthermore, I hereby dedicate all electrical systems which are located within the municipal electric service area, power and water lines to the Town of Apex.  
Date 11/05/84 William H. Kuman  
Owner

CERTIFICATE OF APPROVAL OF THE  
DESIGN & INSTALLATION OF STREETS, UTILITIES, AND  
OTHER REQUIRED IMPROVEMENTS  
I hereby certify that all streets, utilities, and other required improvements have been installed in an acceptable manner and according to town specifications and standards in the Brookfield Subdivision or that guarantees of the installation of the required improvements in an amount and manner satisfactory to the Town of Apex has been received, and that the filing fee for this plat, in the amount of \$ 25.00 has been paid.  
Date 11-26-84 Ronald D. Riden  
Director of Public Works

CERTIFICATION OF APPROVAL BY THE  
PLANNING BOARD  
The Apex Planning Board hereby approves for the final plat for the Brookfield Subdivision.  
Date 12-11-84 Dana M. Shindler  
Chairman, Apex Planning Board

CERTIFICATE OF APPROVAL FOR RECORDING  
I hereby certify that the subdivision plat shown herein has been found to comply with the subdivision regulations for Apex, North Carolina, with the exception of such variances, if any, as are noted and that this plat has been approved by the Apex Town Board of Commissioners for recording in the office of the Register of Deeds of Wake County.  
Date December 11, 1984 George D. Lumley  
Town Clerk, Town of Apex, N.C.

PHASE I  
BROOKFIELD SUBDIVISION  
WHITE OAK TOWNSHIP  
APEX, WAKE COUNTY, NORTH CAROLINA  
OWNER: F.M.R.K. INC.



THOMPSON and ASSOCIATES  
RALEIGH, N.C.

